BUILDER TO CONFIRM ALL MEASUREMENTS AND ELEVATIONS ON SITE

NORTH

LIVING	***= 176m²***
GARAGE	***= 36.8m²***
PORCH	***= 2.2m²***
TOTAL	***= 215m²***

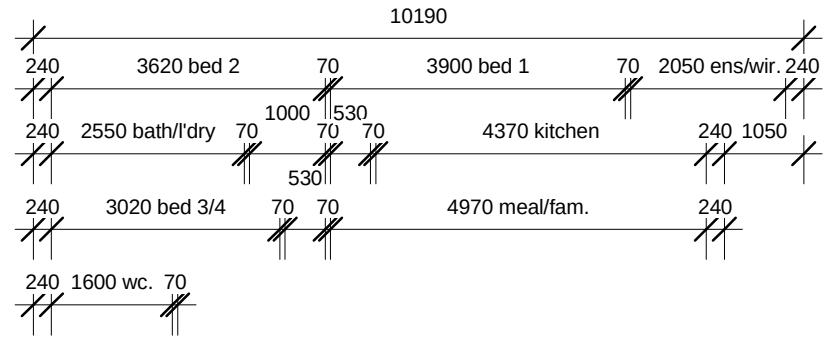

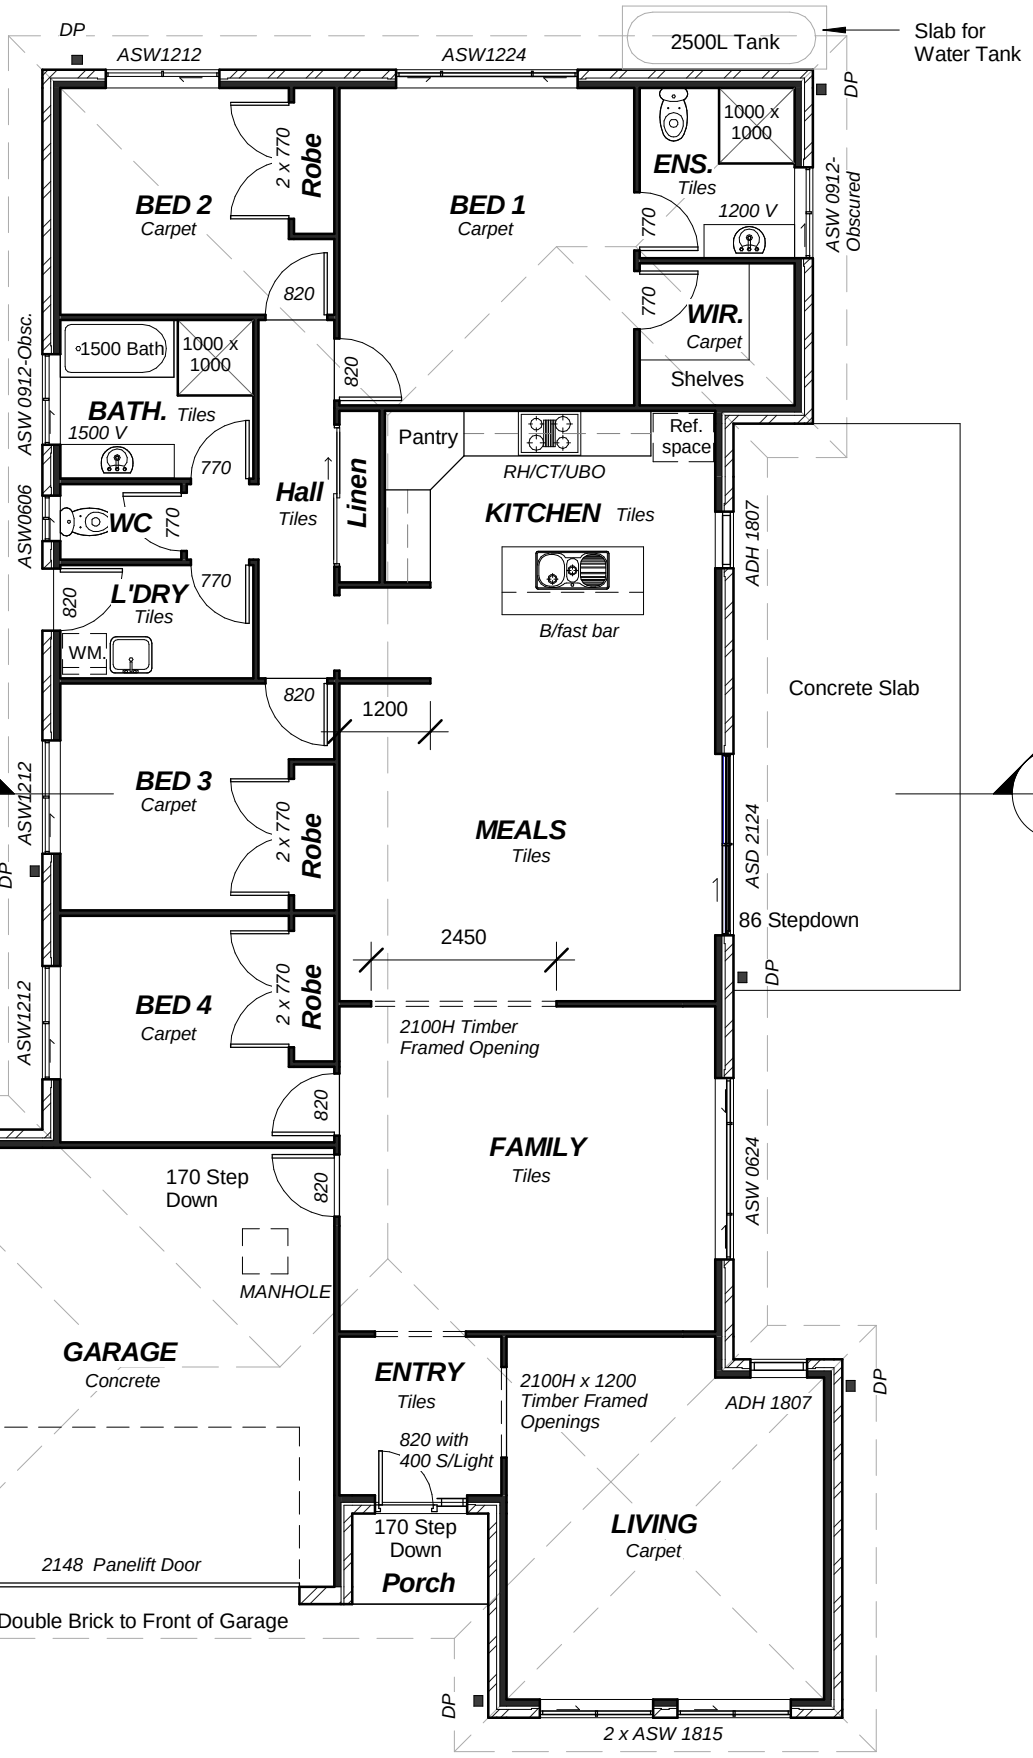

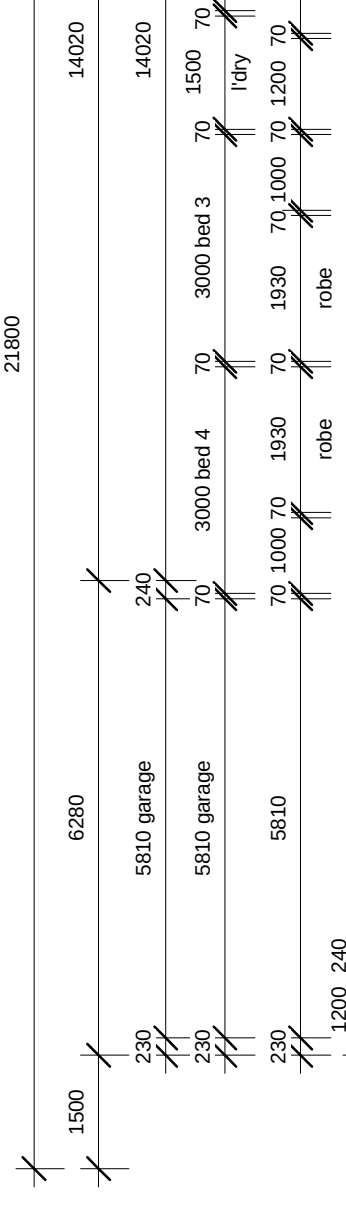

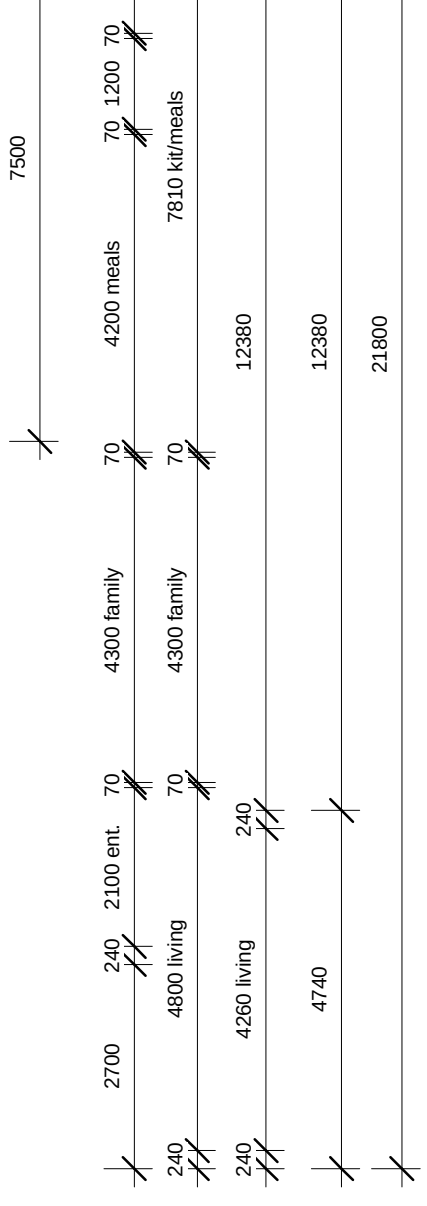

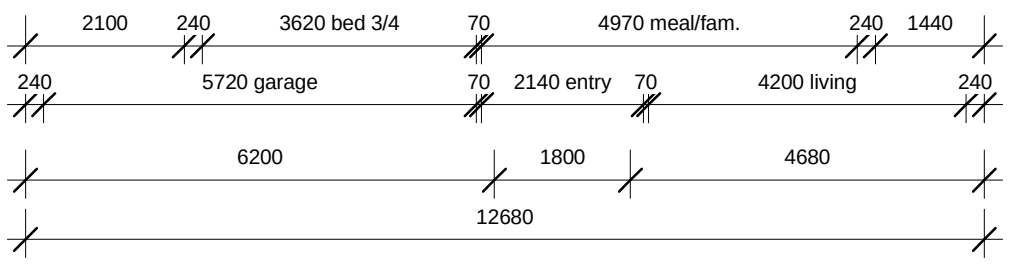

1 FLOOR PLAN

1 : 100

DATE	ISSUE/AMENDMENTS
12-6-2012	1st Issue

Proposed Residence on Lot1436 Brittany Avenue, Rutherford

FLOOR PLAN

Client	Anambah Constructions	Design	"LAYLA 2"
Date	12-6-2012		**A02**
Drawn by	C.WINDSOR		
Contact No.	0418 860138	Scale	1 : 100

18/07/2012 3:44:14 PM