FLOOR PLAN LEGEND

No.	DESCRIPTION	No.	DESCRIPTION
AJ	BRICK ARTICULATION JOINT @ 6000mm CENTRES TO BCA	RL	REDUCED LEVEL
B	BASIN	REF	FRIDGE
CONC.	CONCRETE	SHR	SHOWER
DP	SELECTED DOWNPIPE	S	SINK
(E)	EXISTING	Ⓢ	SMOKE DETECTOR
FFL	FINISHED FLOOR LEVEL	WC	TOILET
FR.	FREEZER	T	LAUNDRY TUB
FSL	FINISHED SURFACE LEVEL	V	VANITY
HP	OVEN & HOT PLATES	WIR	WALK IN ROBE
HWS	SELECTED HOT WATER SERVICE	WM	WASHING MACHINE
		WC	WATER CLOSET

Window List

Window Style	Window ID	Height	Width	Window Area	Glass
SLIDING WINDOW	W01	1,800	2,410	4.34	
SLIDING WINDOW	W02	1,800	2,410	4.34	
SLIDING WINDOW	W03	1,500	1,500	2.25	
SLIDING WINDOW	W04	1,500	1,500	2.25	
SLIDING WINDOW	W05	900	600	0.54	OBS
SLIDING WINDOW	W06	1,200	1,500	1.80	OBS
SLIDING WINDOW	W07	1,540	2,410	3.71	
SLIDING WINDOW	W08	900	1,500	1.35	OBS
SLIDING WINDOW	W09	1,500	1,500	2.25	
SLIDING WINDOW	W10	1,000	1,500	1.50	
SLIDING WINDOW	W11	900	1,500	1.35	

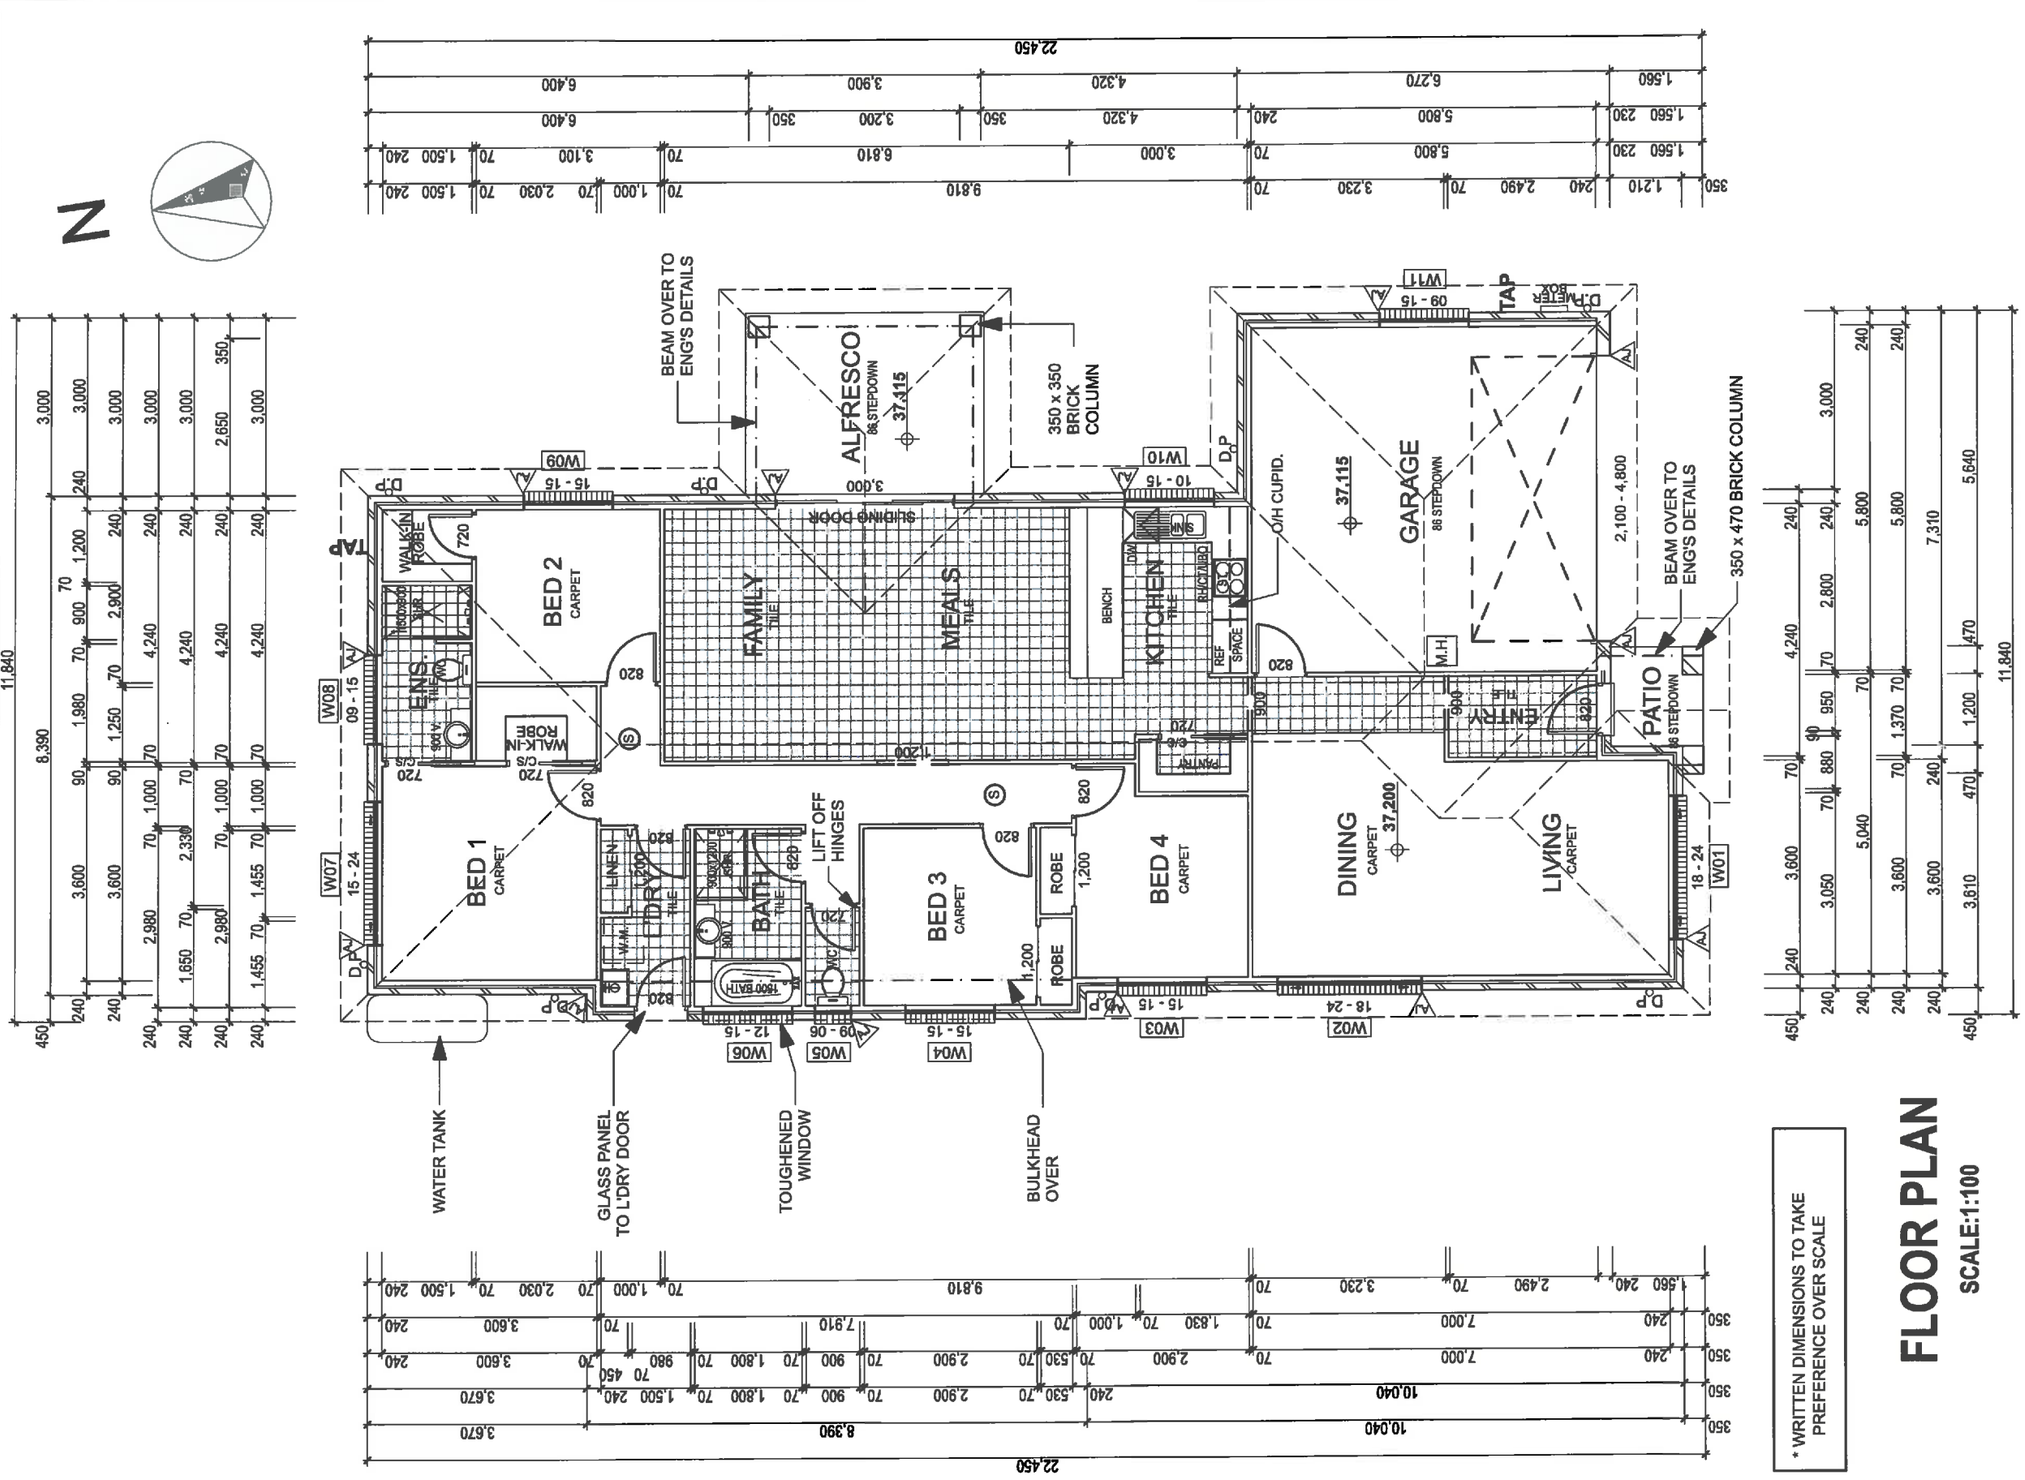

* WRITTEN DIMENSIONS TO TAKE PREFERENCE OVER SCALE

FLOOR PLAN

SCALE:1:100

PLANS BY

urbanliving solutions

PO Box 648 Maitland NSW 2320 - M: 0401 002 099 - E: urbanliving@tpg.com.au

ENERGY SMART DESIGN, DEVELOPMENT & ASSESSMENT

REV.	DATE	DESCRIPTION
B	17.09.12	AMENDED BUILDING LOCATION
A	28.05.12	CONCEPT ISSUED FOR COMMENT

Anambah Constructions PTY LTD

Quality Masterbuilt Homes

This drawing shall not be reproduced ©

43-47 BULWER STREET
MAITLAND NSW 2320
PHONE: (02) 4934 8910
FAX: (02) 4934 8912
ABN 48 084 563 619
LICENCE No: 97781C

CLIENT
ANAMBAH CONSTRUCTIONS

SITE ADDRESS
LOT 1437 DP 1168133
BRITTANY AVENUE
RUTHERFORD NSW 2320

DESIGN

DRAWN	CHECK:	SCALE
A.P. 07.03.2012	A.P.	1:100
JOB No. 073/12	REV. B	SHEET 4/8